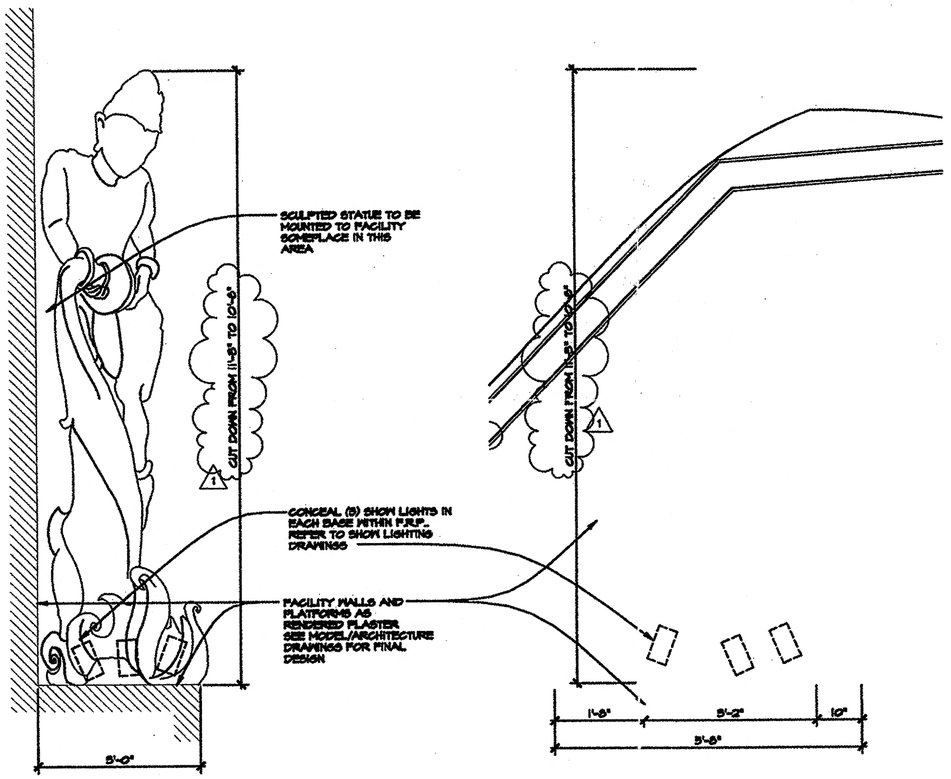

DETAIL: ELEVATION SCULPTURE B
SCALE: 1" = 1'-0"
D-2-07 | D-2-07

DETAIL: ELEVATION SCULPTURE A
SCALE: 1" = 1'-0"
D-2-07 | D-2-07

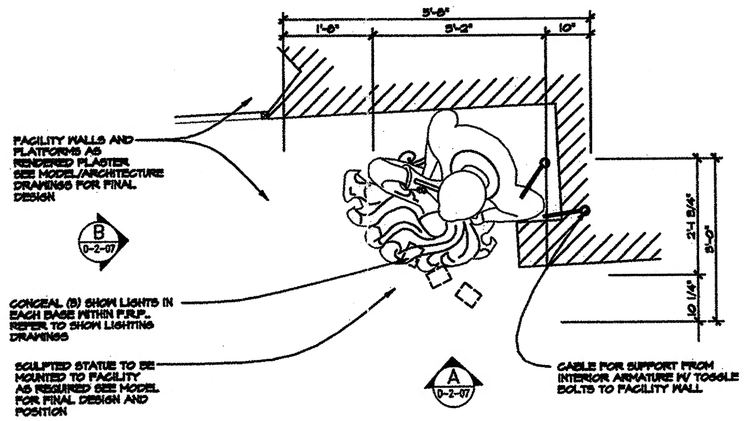

DETAIL: PLAN SCULPTURE 8
SCALE: 1" = 1'-0"
D-2-01 | D-2-07

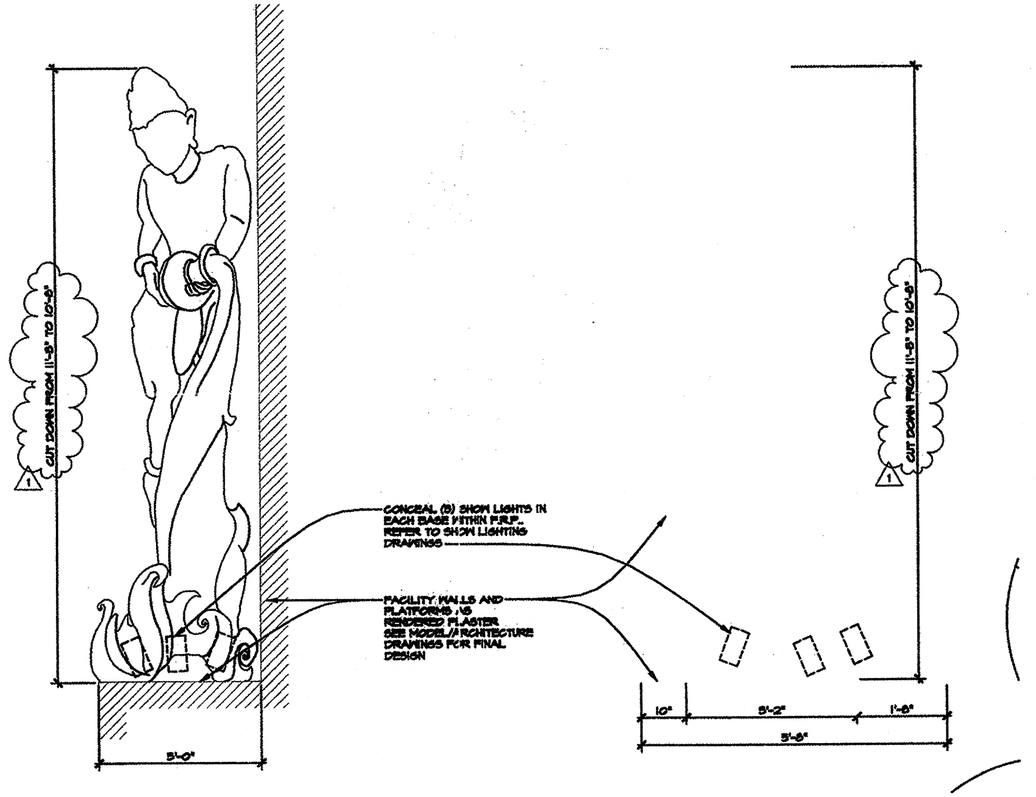

DETAIL: ELEVATION SCULPTURE B
SCALE: 1" = 1'-0"
D-2-07 | D-2-07

DETAIL: ELEVATION SCULPTURE A
SCALE: 1" = 1'-0"
D-2-07 | D-2-07

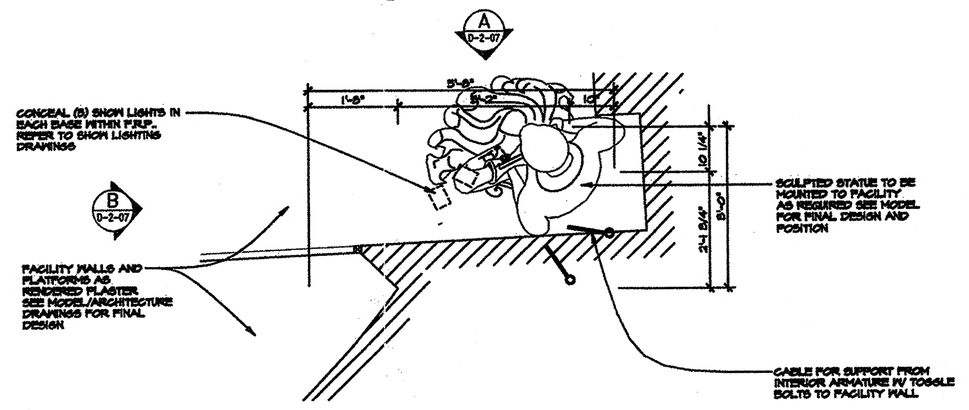

DETAIL: PLAN SCULPTURE 7
SCALE: 1" = 1'-0"
D-2-01 | D-2-07

GENERAL NOTES:

- SHOW SET DRAWINGS SERVE AS A COORDINATION TOOL DESCRIBING THE FORM AND DESIGN OF THE SHOW. FINAL FINISH AND CHARACTER IS DETERMINED BY THE ART DIRECTOR.
- REFER TO MODEL AND ILLUSTRATIONS FOR GENERAL ART DIRECTION AND INTENT (CHARACTER AND THEMING).
- REFER TO FACILITY DRAWINGS FOR CURRENT STRUCTURAL AND ARCHITECTURAL INFORMATION.

NO.	BY	DATE	DESCRIPTION OF REVISIONS
1	MPK	7/15/94	CUT -7" OFF BASE OF STATUE, FACILITY TOO LOW.
2		12/10/93	FACILITY COMPLETION PACKAGE
3		9/24/93	95% RELEASE FOR PRODUCTION

ISSUED FOR

NOTICES:
THE IDEAS IN THIS DOCUMENT WHEREVER PROPRIETARY RIGHTS OF WALT DISNEY IMAGINEERING, 1401 FLOWER STREET, GLENDALE, CALIFORNIA 91221-5020 (818) 544-6500 ARE INVOLVED, ARE SUBMITTED IN CONFIDENCE AND AGREES THAT IT SHALL NOT BE DUPLICATED, IN WHOLE OR IN PART, OR OTHERWISE DISCLOSED TO OTHERS, WITHOUT THE WRITTEN CONSENT OF WDI, UNTIL SUCH RIGHTS HAVE BECOME PUBLIC KNOWLEDGE.

CONTRACTOR SHALL VERIFY ALL DIMENSIONS ON JOB SITE & NOTIFY THE PROJECT ENGINEER OF ANY VARIATIONS FROM DIMENSIONS SHOWN ON THESE DRAWINGS BEFORE PROCEEDING WITH ANY CONSTRUCTION.

KEY PERSONS AND APPROVALS

PROJECT MANAGER:	DAVID TODD	DESIGN:	COMBS/BROWNE
PROJECT SUPERVISOR:	VAL USLE	DRAWN:	
PROJECT MANAGER:	PHILLIP BONDS	APPROVED:	
PROJECT ART DIRECTOR:	DAVID EDMINISTER	DATE:	9/24/93

Walt Disney Imagineering
1401 Flower Street Glendale, California 91221-5020 (818) 544-6500

PROJECT DESIGNED FOR:
Disneyland
ANAHEIM, CALIFORNIA

PROJECT AREA: ADVENTURELAND
UNIT NAME: INDIANA JONES EXPEDITIONS
W.B.S. NO.:
SHEET TITLE: SCENE 2: DETAILS SCULPTED STATUE

PHASE: CD
PROJECT CODE NUMBER:
DRAWING NO.: D-2-07R
REVISION NO.: 1

L/O: D-2-07

NAME: P:\SHARED\INDY\AF\DD\WP\SC2\OPEN.DWG DATE: DEC 09, 1993 TIME: 6:49 AM